Grandis Pond
WETLAND/BUFFER IMPACT AND MITIGATION EXHIBIT

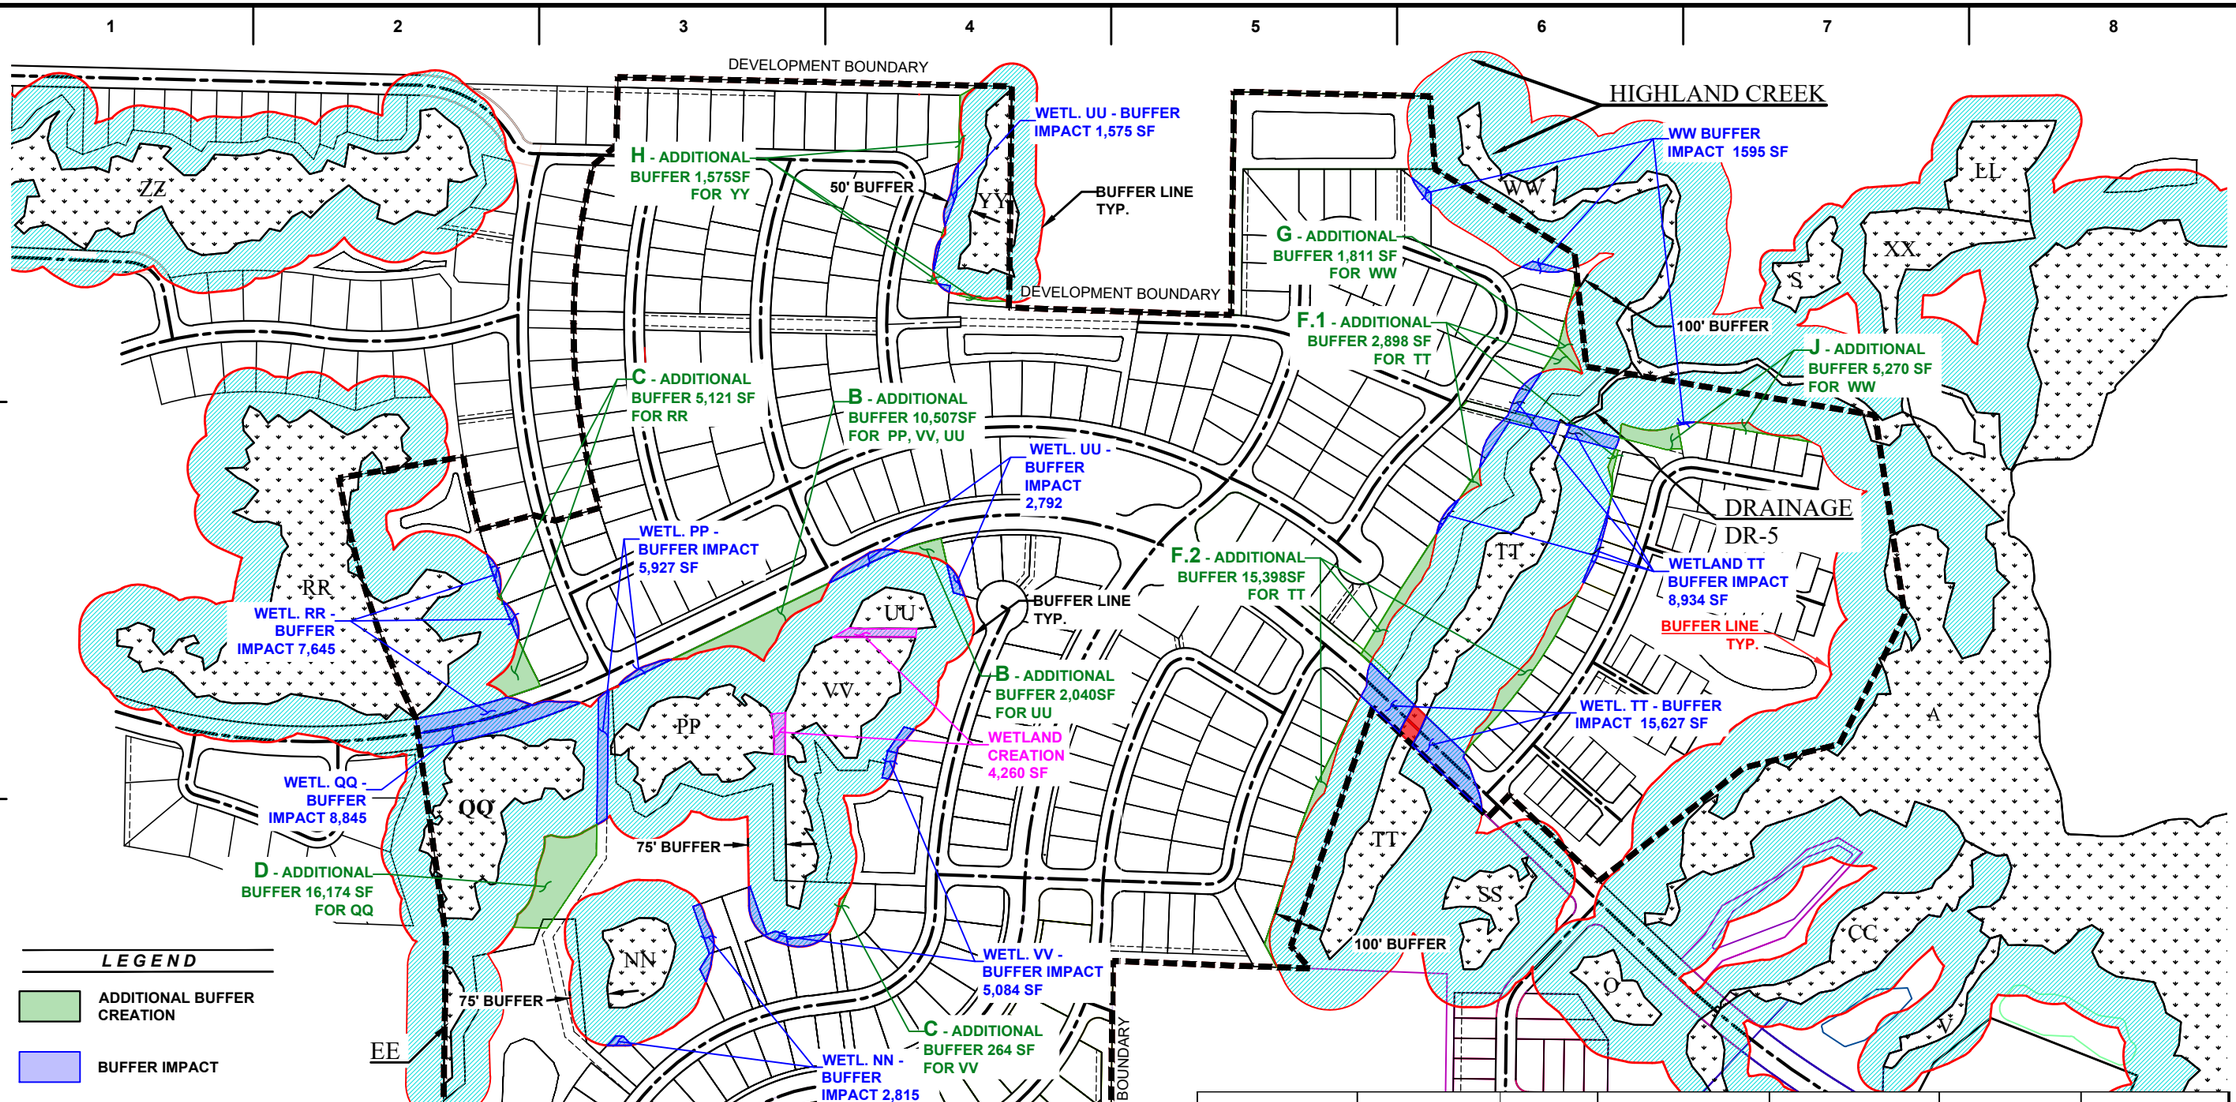

LEGEND

- ADDITIONAL BUFFER CREATION
- BUFFER IMPACT
- BUFFER AREA
- TT — WETLAND
- WETLAND IMPACT
- WETLAND CREATION

WETLAND / STREAM ID	CATEGORY	BUFFER WIDTH (FT)	WETLAND IMPACT (SQ. FT)	BUFFER REDUCTION (SQ. FT)	WETLAND CREATION/ RESTORATION (SQ. FT)	ADDITIONAL BUFFER AREA (SQ. FT)
A	III	100				
MM	III	75		1,611		1,627
NN	III	75		2,815		
PP	III	75		5,928		
QQ	III	75		8,845		16,174
RR	III	75		7,645		5,121
TT	III	100	2,128	24,561		18,296
UU	III	75		2,792	2,130 (2:1)	12,547
VV	III	75		5,084	2,130 (2:1)	264
WW	III	100		1,595		7,081
YY	IV	50		1,575		1,575
DR-5	TYPE C	50				
TOTAL			2,128	62,451	4,260	62,685

CASCADE ENGINEERING GROUP, P.S., INC.
119 Grand Avenue, Suite D
Bellingham, Washington 98225
(360) 306-8161

REVISIONS DATE

DATE: 02/18/2020
DESIGN:
DRAWN:
CHECKED:

SCALE: AS SHOWN

PROJECT NUMBER: BLMT0004

DRAWING FILE:

SHEET NO. 1 OF 1

4/11/2019 2:44 PM P:\B\BLMT00000004\0400CAD\DWG\EXHIBITS\2020-02-18-WETLAND AVERAGE EXHIBIT.DWG